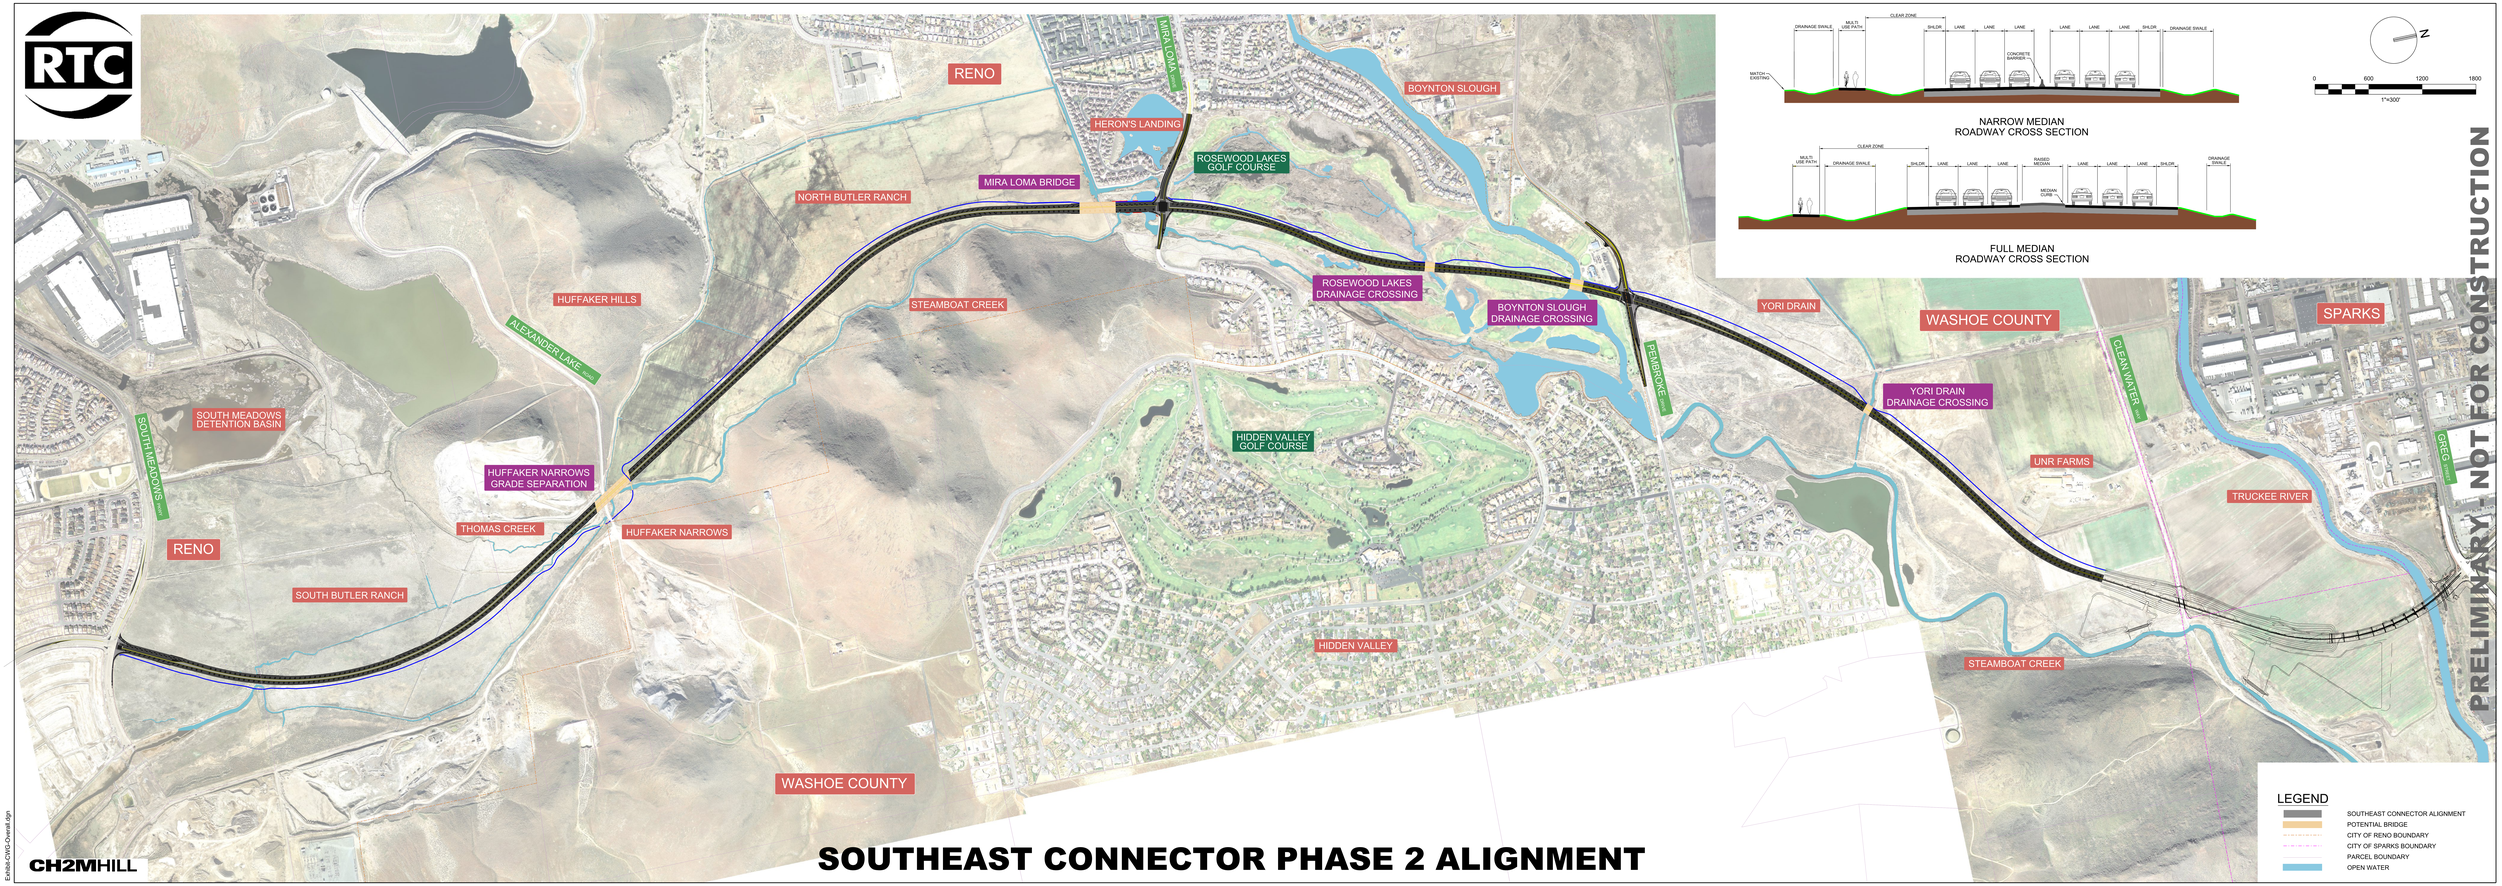

SOUTHEAST CONNECTOR PHASE 2 ALIGNMENT